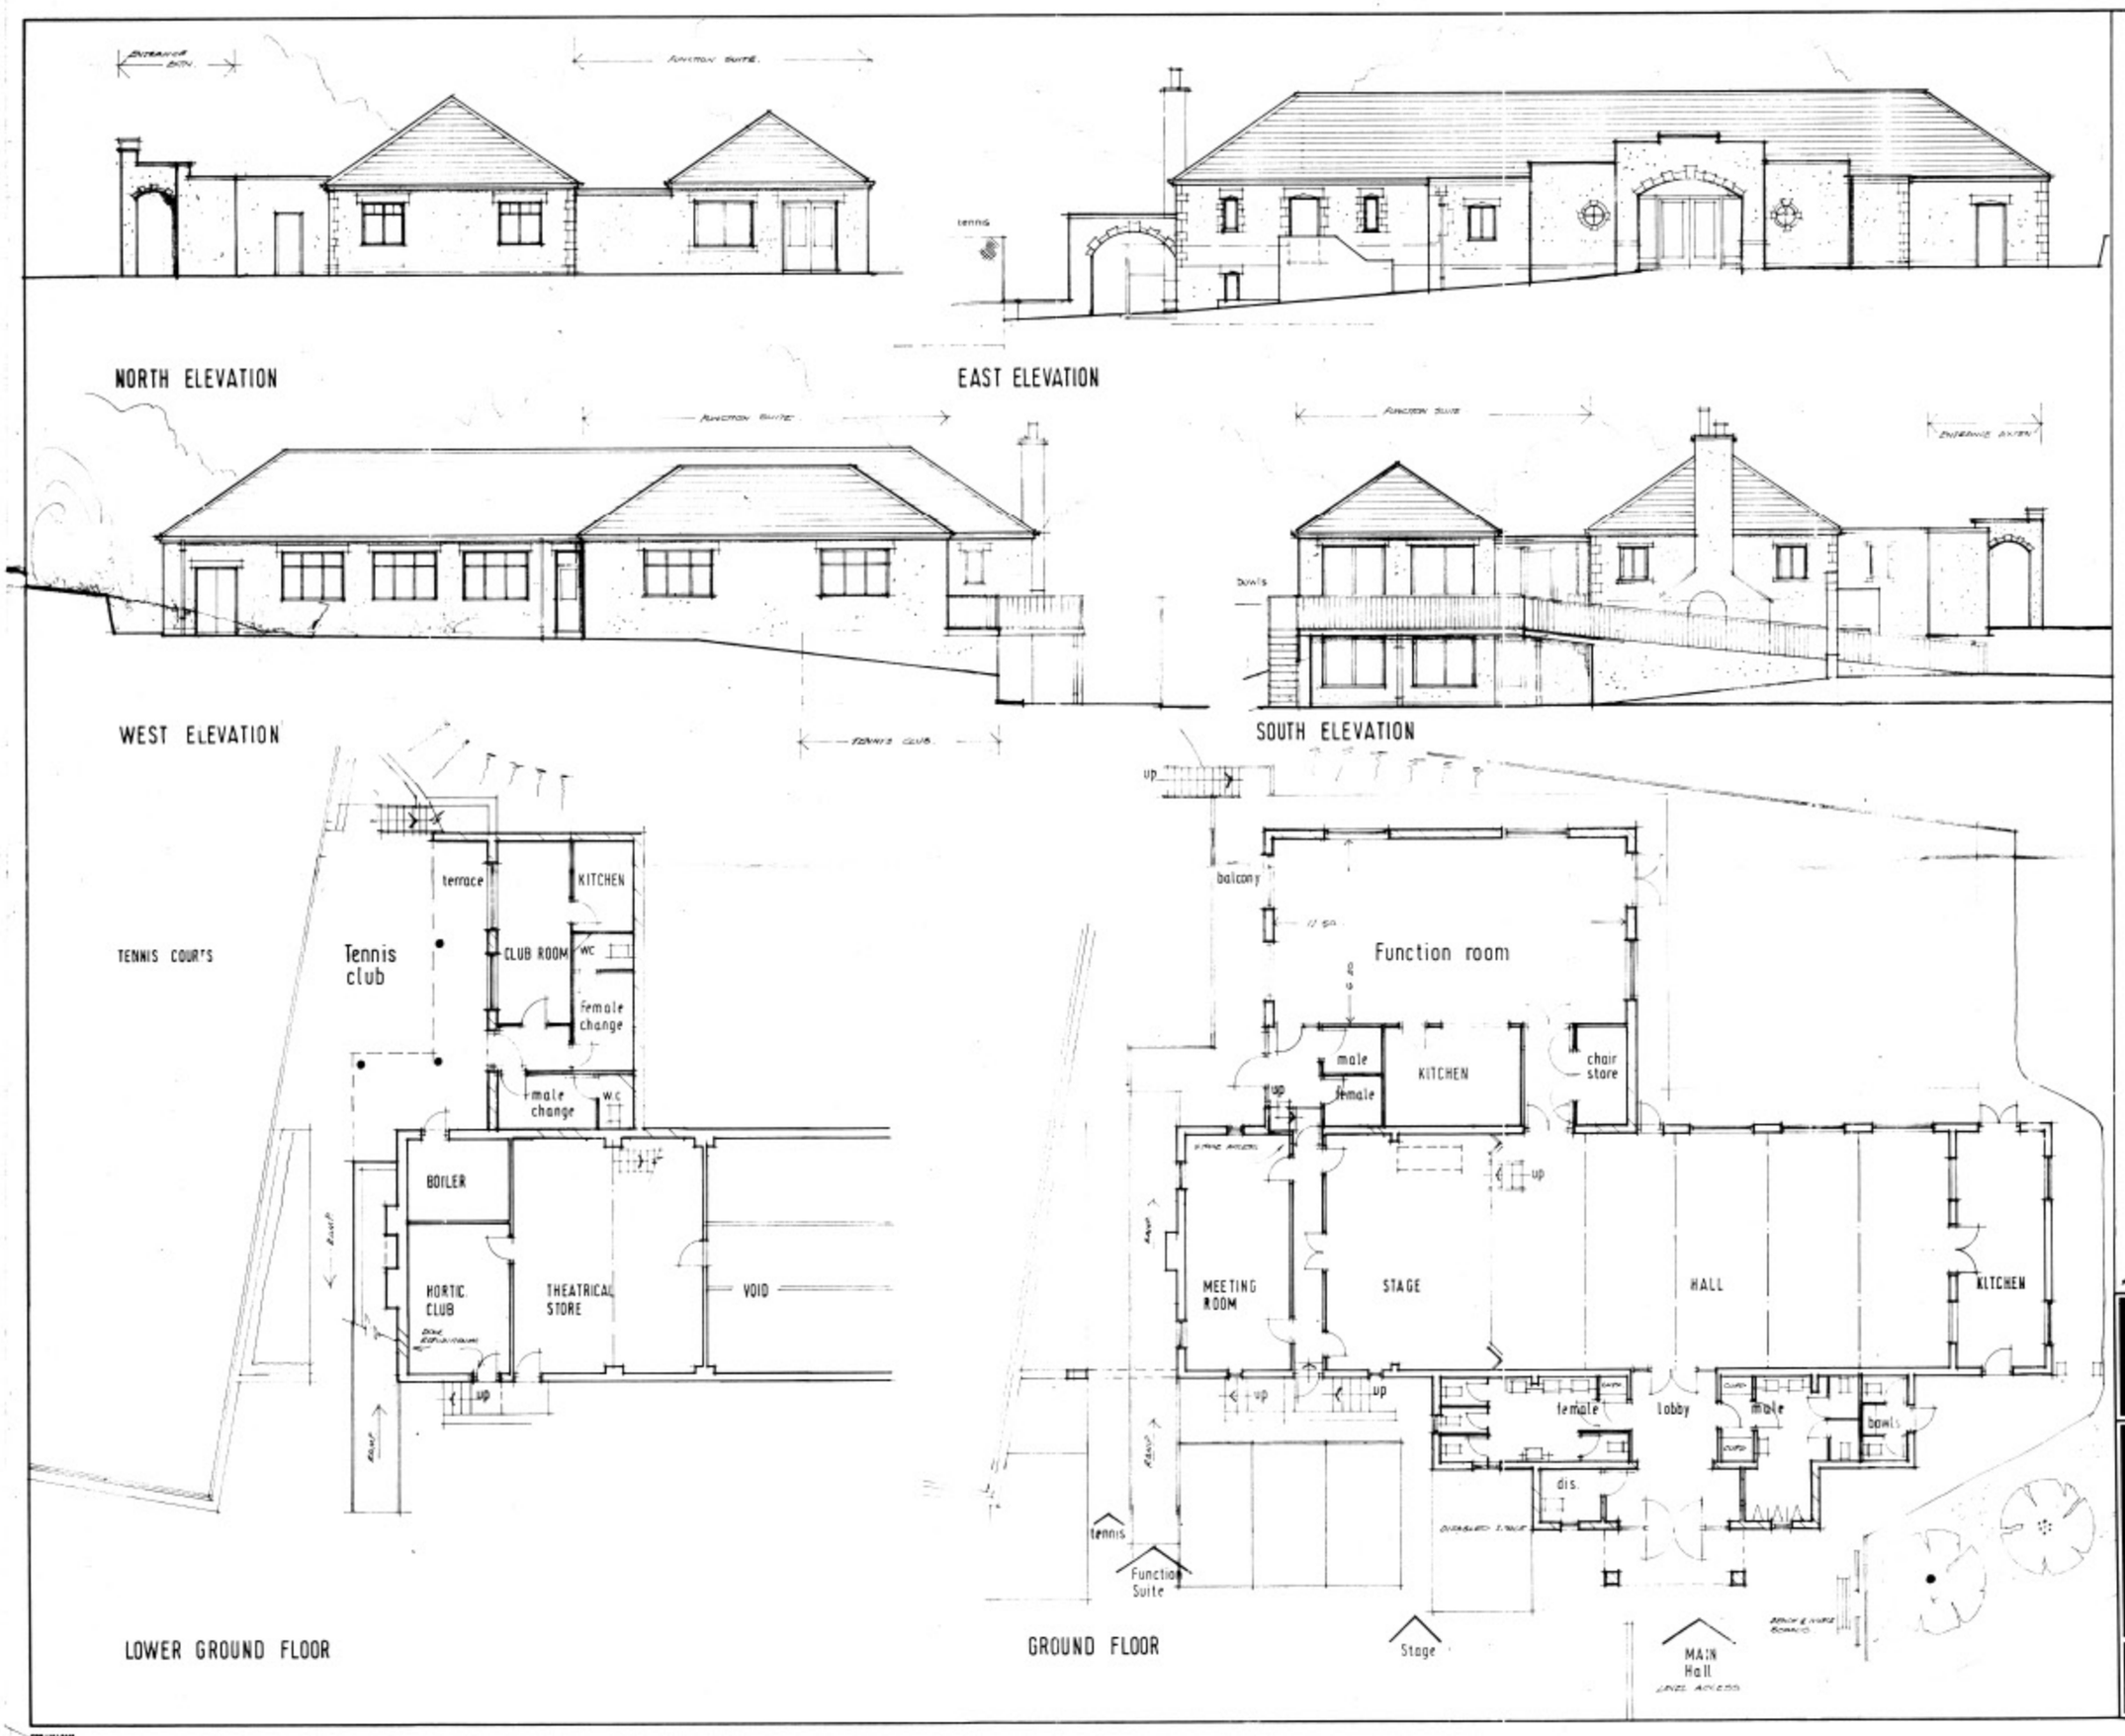

A. 28.6.2010 TENNIS CHARGING/BALCONY ETC. FRONT ENTRANCE REVISIONS

PLANNING & DESIGN

5 GRANVILLE COURT
GRANVILLE MOUNT
CHILLY
WEST YORKSHIRE
LS21 3PB

Drawing Title
PROPOSED DEVELOPMENTS
BARDSEY VILLAGE HALL,
WOODACRE LANE
BARDSEY LEEDS LS17
FOR: Bardsey Village Hall Committee

Scale 1:100	Drawn H.G. Rathbone
Date NOV. 2009	P.D.S./09/25/SK1

Drawing
Preliminary Sketch Scheme 1 A